## LEGEND

- RESIDENTIAL PRINCIPAL ENTRANCE
- EXIT DOOR
- COMMERCIAL ENTRY
- VEHICULAR ACCESS
- SIAMESE CONNECTION
- PAVERS
- CONCRETE SIDEWALK
- 1 STOREY BLDG
- 2 STOREY BLDG
- 4 STOREY BLDG
- 5 STOREY BLDG
- 6 STOREY BLDG
- TOWER
- B BALCONIES AT FIRST FLOOR ONLY
- BUS PUBLIC BUS STOP
- WATER MAIN
- PROPOSED STORM SEWER
- PROPOSED SANITARY SEWER
- EXISTING FIRE HYDRANT
- BICYCLE PARKING
- EXTENT OF OUTDOOR AMENITY

## NOTES

SURVEY BY MacKay, MacKay & Peters Limited
LAND SURVEYORS & MAPPERS

SITE SERVICING BASED ON CIVIL
DRAWINGS PREPARED BY MMP LTD.

SURVEYOR'S REAL PROPERTY REPORT
WITH TOPOGRAPHIC FEATURES
PLAN OF SURVEY OF
PART OF BLOCK A
AND PART OF BLOCK M
REGISTERED PLAN M-107
PART OF LOT 11
CONCESSION 2 NEW SURVEY
(GEOGRAPHIC TOWNSHIP OF TRAFALGER)
BEING IN THE
TOWN OF MILTON
REGIONAL MUNICIPALITY OF HALTON

ADDRESS: 550 ONTARIO STREET SOUTH

REPORT SUMMARY BEING PART 2
LAND REGISTRY OFFICE TITLE INFORMATION ON SUBJECT PROPERTY INCLUDING BOUNDARIES, EASEMENTS, AND RIGHT OF WAYS - DECEMBER 19, 2019
REGISTERED EASEMENTS AND/OR RIGHT-OF-WAY:
NONE
ADDITIONAL REMARKS:
REFER TO PART 1 OF SURVEY REPORT FOR THE LOCATION OF BUILDINGS, STRUCTURES AND FENCES

NOTE

MacKAY, MacKAY & PETERS LIMITED grants 2613708 ONTARIO INC. ["The Client(s)"], their solicitor and other related parties permission to use the "Original Copies" of the Surveyor's Real Property Report in transactions involving "The Client(s)".

## KEY PLAN

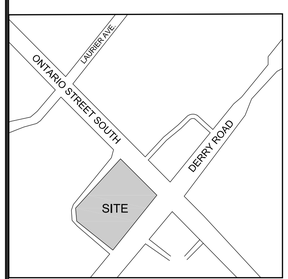


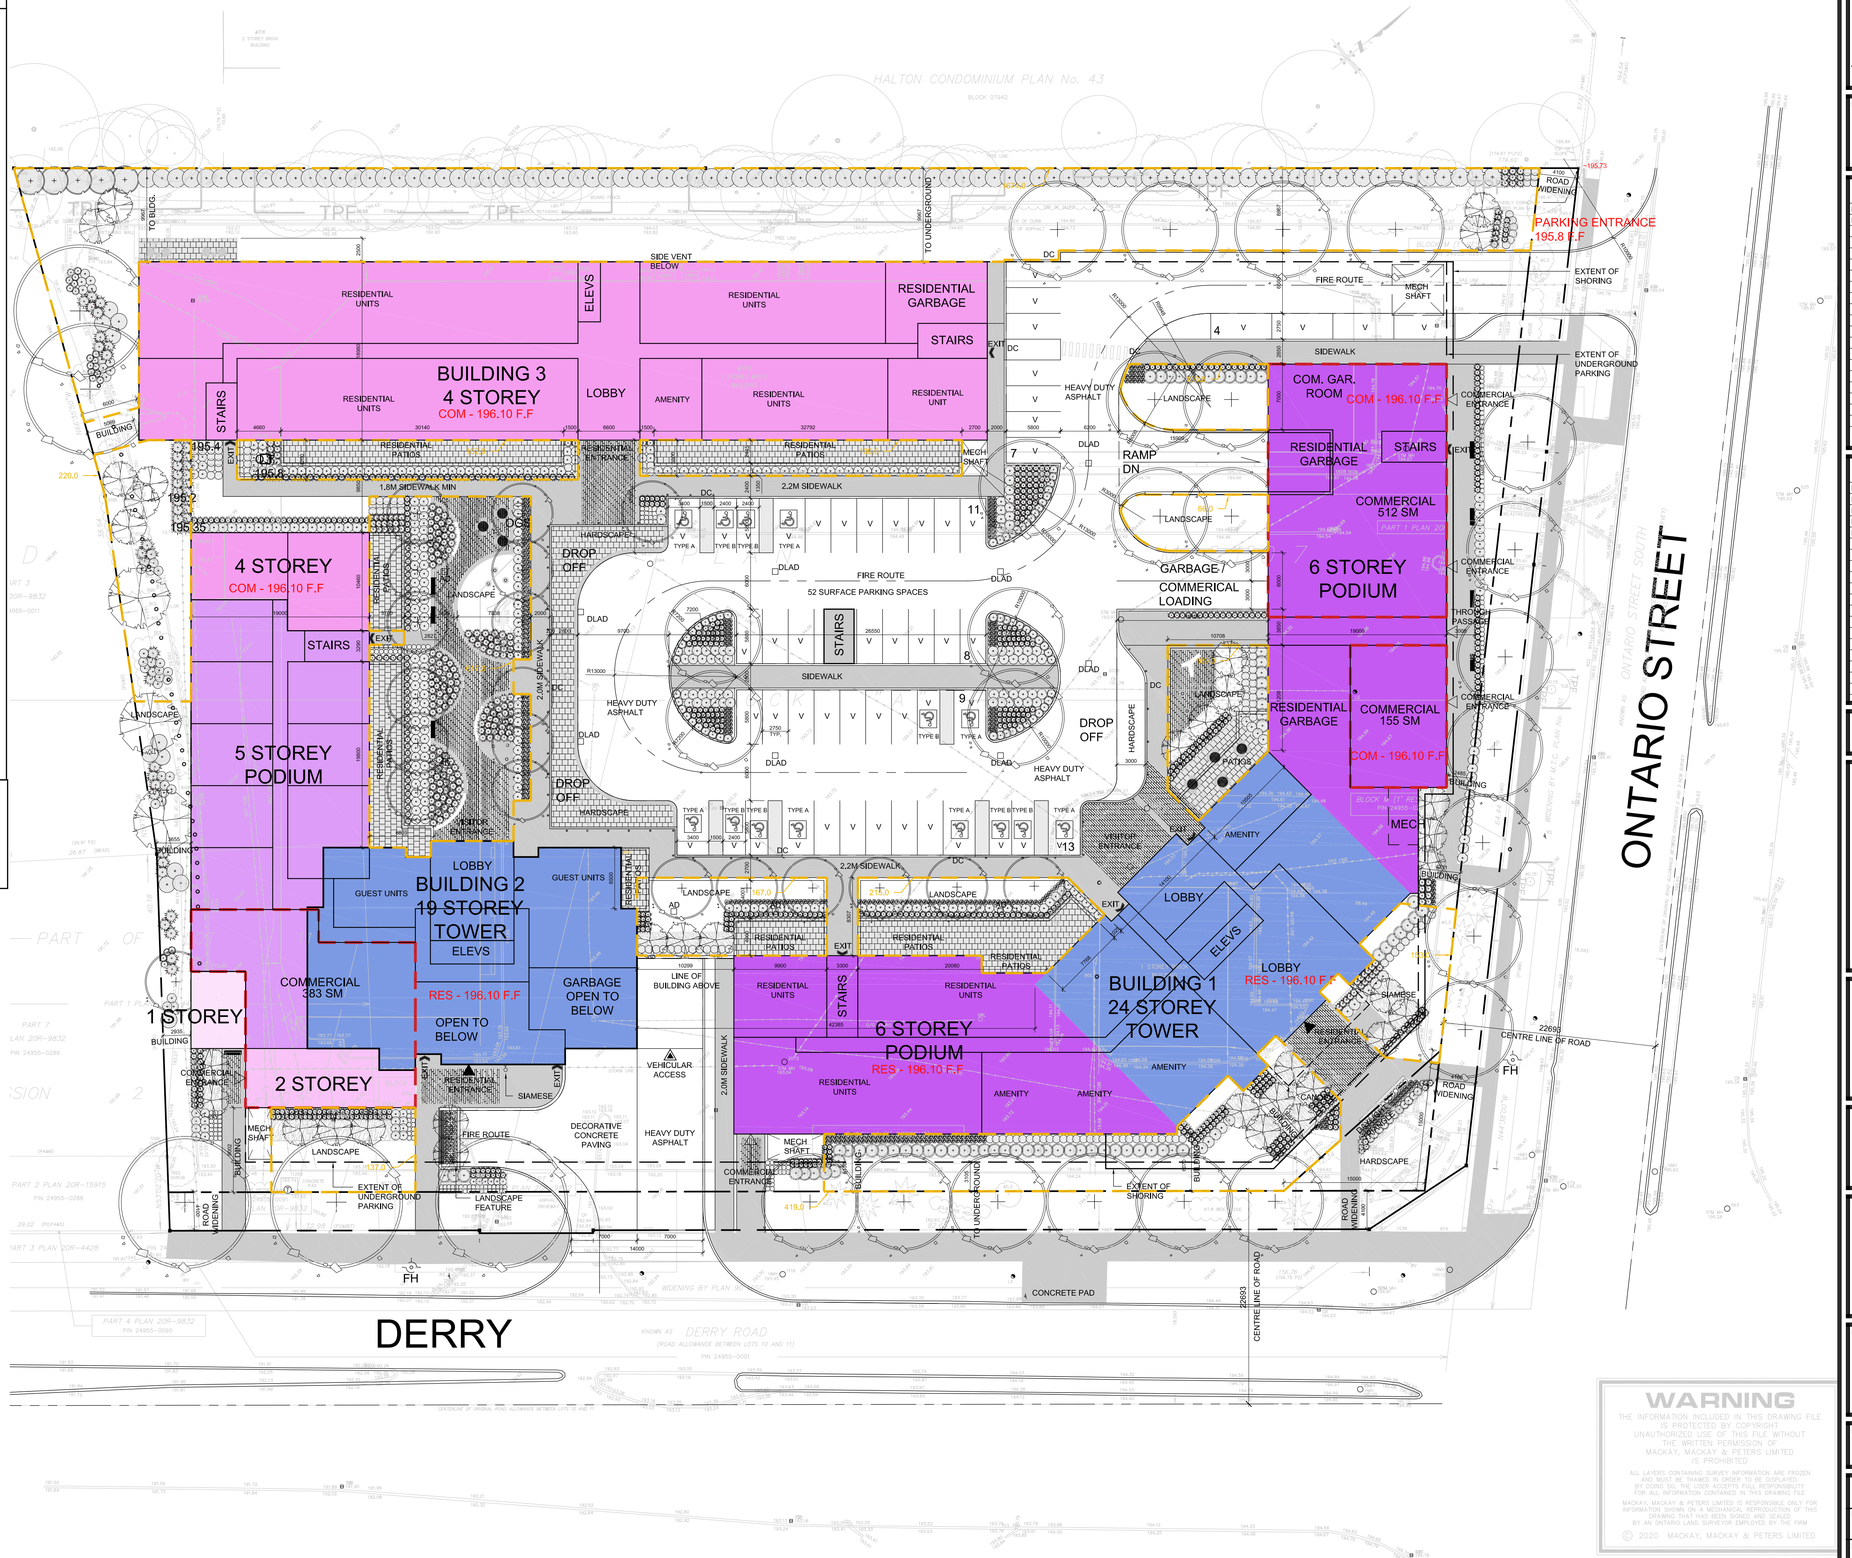


| DRAWING SETS ISSUED | No. | DATE (DD.MM.YY) | BY |
|---|---|---|---|
| FOR PRE-CONSULTATION | 1. | 18.09.2020 | GD/SP |
| FOR REZONING | 2. | 09.07.2021 | GD/SP |

ALL PREVIOUS ISSUES OF THIS DRAWING ARE SUPERSEDED

| REVISIONS TO DRAWING | No. | DATE (DD.MM.YY) | BY |
|---|---|---|---|
| FOR CIVIL COORDINATION | 1. | 04.02.2021 | GD |
| FOR CIVIL COORDINATION | 2. | 24.02.2021 | GD |
| FOR CIVIL COORDINATION | 3. | 03.03.2021 | GD |
| FOR COORDINATION | 4. | 03.26.2021 | GD |
| FOR COORDINATION | 5. | 06.09.2021 | GD |

BUILDING PERMIT NUMBER:
NOT FOR CONSTRUCTION WITHOUT PERMIT

KNYMH
ARCHITECTURE • SOLUTIONS
KNYMH INC.
1006 SKYVIEW DRIVE • SUITE 101
BURLINGTON, ONTARIO • L7P 0V1
T 905.639.6595
F 905.639.0394
www.knymh.com info@knymh.com

ONTARIO ASSOCIATION OF ARCHITECTS
PRZEMYSŁAW MYSZKOWSKI
LICENCE
7984

SP.1317.004/01

ACIII GROUP

550 ONTARIO STREET SOUTH
MILTON, ONTARIO

DRAWING SHEET TITLE:
SITE PLAN

DRAWING SCALE: 1:300
PROJECT NUMBER: 18082
DRAWN BY:
CHECKED BY:
DRAWING VERSION:
PLOT DATE: July 9, 2021
DRAWING SHEET NUMBER: SP1

CONTRACTOR MUST CHECK AND VERIFY ALL DIMENSIONS AND JOB CONDITIONS BEFORE PROCEEDING WITH WORK.

ALL DRAWINGS MAY BE SUBJECT TO CHANGE DUE TO COMMENTS FROM MUNICIPAL DEPARTMENTS AND OTHER AGENCIES WITH AUTHORITY.

ALL DRAWINGS AND SPECIFICATIONS ARE THE PROPERTY OF THE ARCHITECTS AND MUST BE RETURNED AT THE COMPLETION OF THE WORK.

THE CONTRACTOR WORKING FROM DRAWINGS NOT SPECIFICALLY MARKED "FOR CONSTRUCTION" MUST ASSUME FULL RESPONSIBILITY AND BEAR COSTS FOR ANY CORRECTIONS OR DAMAGES RESULTING FROM HIS OR HER WORK.

KEY TO DETAIL LOCATION
No. DETAIL NUMBER
No. DRAWING SHEET NUMBER

WARNING
THE INFORMATION INCLUDED IN THIS DRAWING FILE IS PROTECTED BY COPYRIGHT. UNAUTHORIZED USE OF THIS FILE WITHOUT THE WRITTEN PERMISSION OF MACKAY, MACKAY & PETERS LIMITED IS PROHIBITED.
ALL LAYERS CONTAINING SURVEY INFORMATION ARE FROZEN AND MUST BE THAWED IN ORDER TO BE DISPLAYED. BY DOING SO, THE USER ACCEPTS FULL RESPONSIBILITY FOR ALL INFORMATION CONTAINED IN THIS DRAWING FILE. MACKAY, MACKAY & PETERS LIMITED IS RESPONSIBLE ONLY FOR INFORMATION SHOWN ON A HARDCOPY REPRODUCTION OF THIS DRAWING WHICH IS SIGNED, SEALED AND DATED BY AN ONTARIO LAND SURVEYOR EMPLOYED BY THE FIRM.
© 2020 - MACKAY, MACKAY & PETERS LIMITED

T:\MEST\MAP\-2021-07-09 5:46:05 PM - FILEPATH=Q:\2018\18082 - ACIII Group - 550 Ontario\4. Drawings\4.03 Schematic Design\18082 - SP.dwg